

161 Broomspring Lane, BRoomhall

Sheffield

Guide Price £280,000 - £290,000




161 Broomspring Lane


BRoomhall, Sheffield

This stunning three-bedroomed Victorian terraced home offers an exceptional standard of living, having been finished internally to an exceptionally high standard with no expense spared. Spread across three spacious floors and offering 1,069 square feet of accommodation, this property is available with vacant possession and no upward chain involved, making it an ideal choice for a professional couple or young family seeking a seamless move. The contemporary design is evident throughout, blending period charm with modern luxury. The ground floor features a welcoming hallway and a beautifully appointed living space, leading through to a stylish rear off-shot kitchen that is both functional and elegant. Upstairs, three generously sized bedrooms provide ample space for relaxation or study, complemented by a sleek, modern bathroom.


Council Tax band: B Tenure: Freehold

- STUNNING THREE BEDROOMED VICTORIAN TERRACED HOME
- FINISHED INTERNALLY TO AN EXCEPTIONALLY HIGH STANDARD WITH NO EXPENSE SPARED
- AVAILABLE WITH VACANT POSSESSION AND NO UPWARD CHAIN INVOLVED
- HALLAMSHIRE HOSPITAL A FEW SHORT STRIDES
- CONTEMPORARY DESIGN ACROSS THREE SPACIOUS FLOORS
- CLOSE TO CENTRAL SHEFFIELD UNIVERSITY CAMPUS AND THE BOTANICAL GARDENS
- PERFECT FOR THE PROFESSIONAL COUPLE OR YOUNG FAMILY
- LEASEHOLD PROPERTY COUNCIL TAX BAND C
- 1,069 SQ FEET ACCOMMODATION SPREAD ACROSS

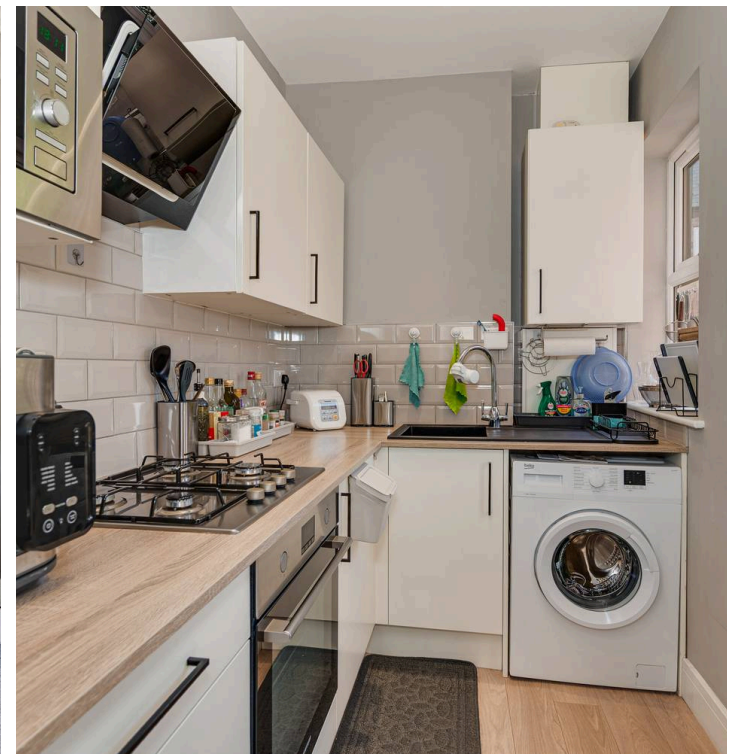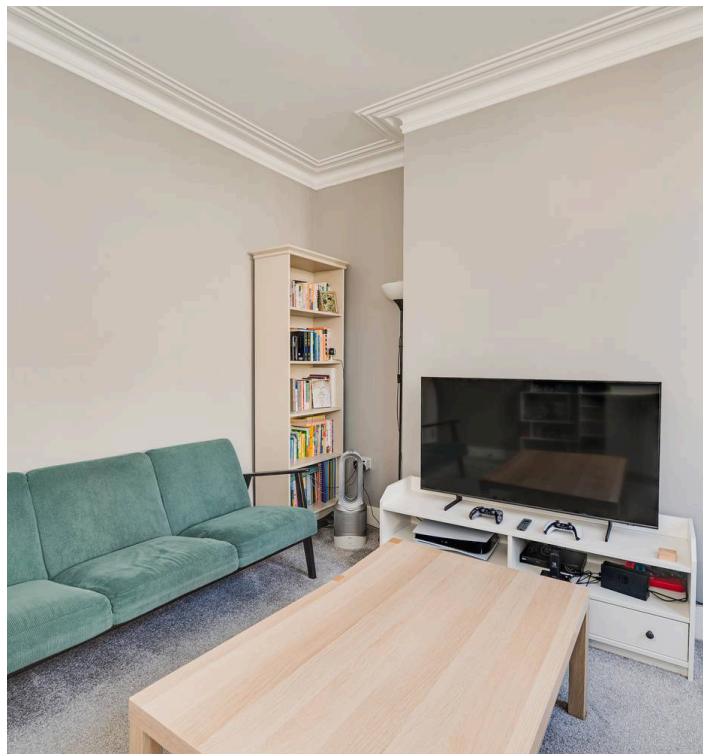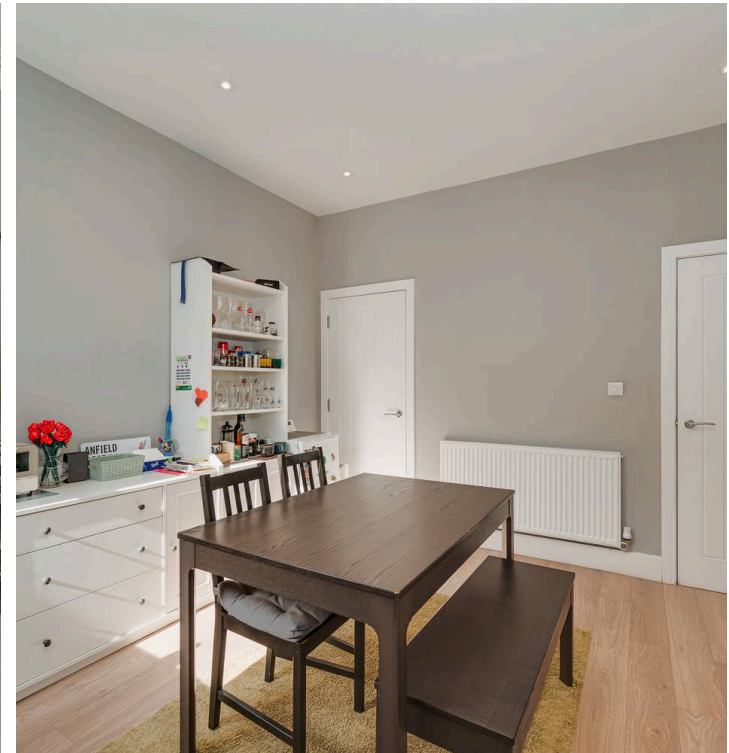

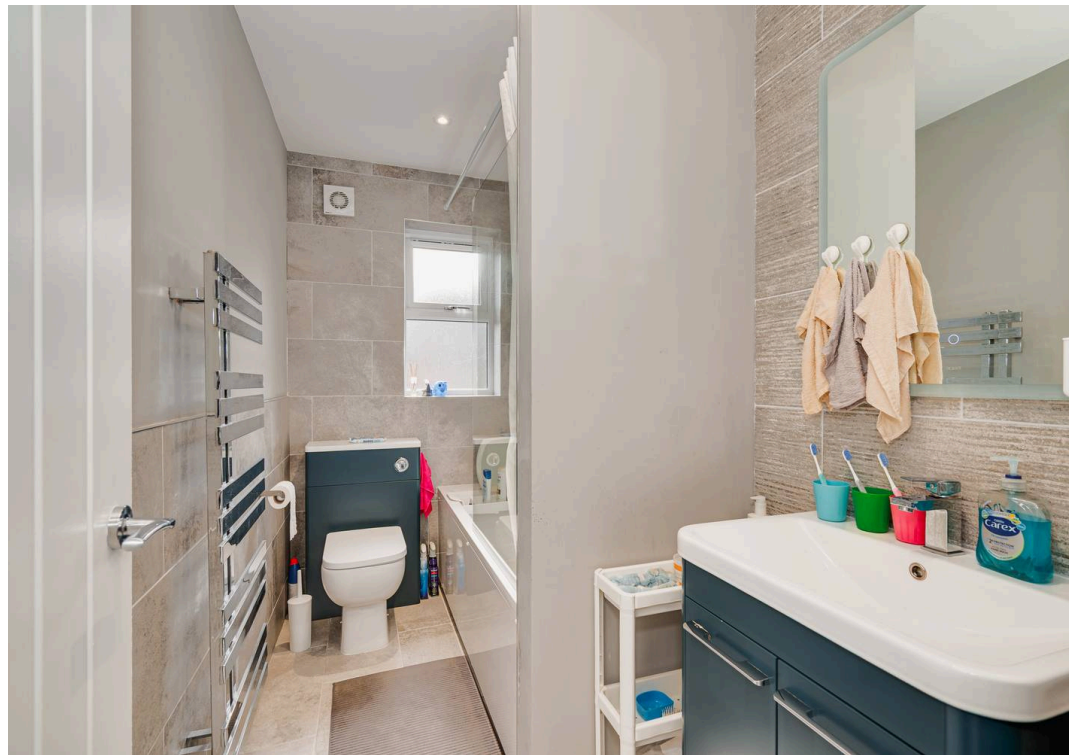

Approx Gross Internal Area
99 sq m / 1069 sq ft

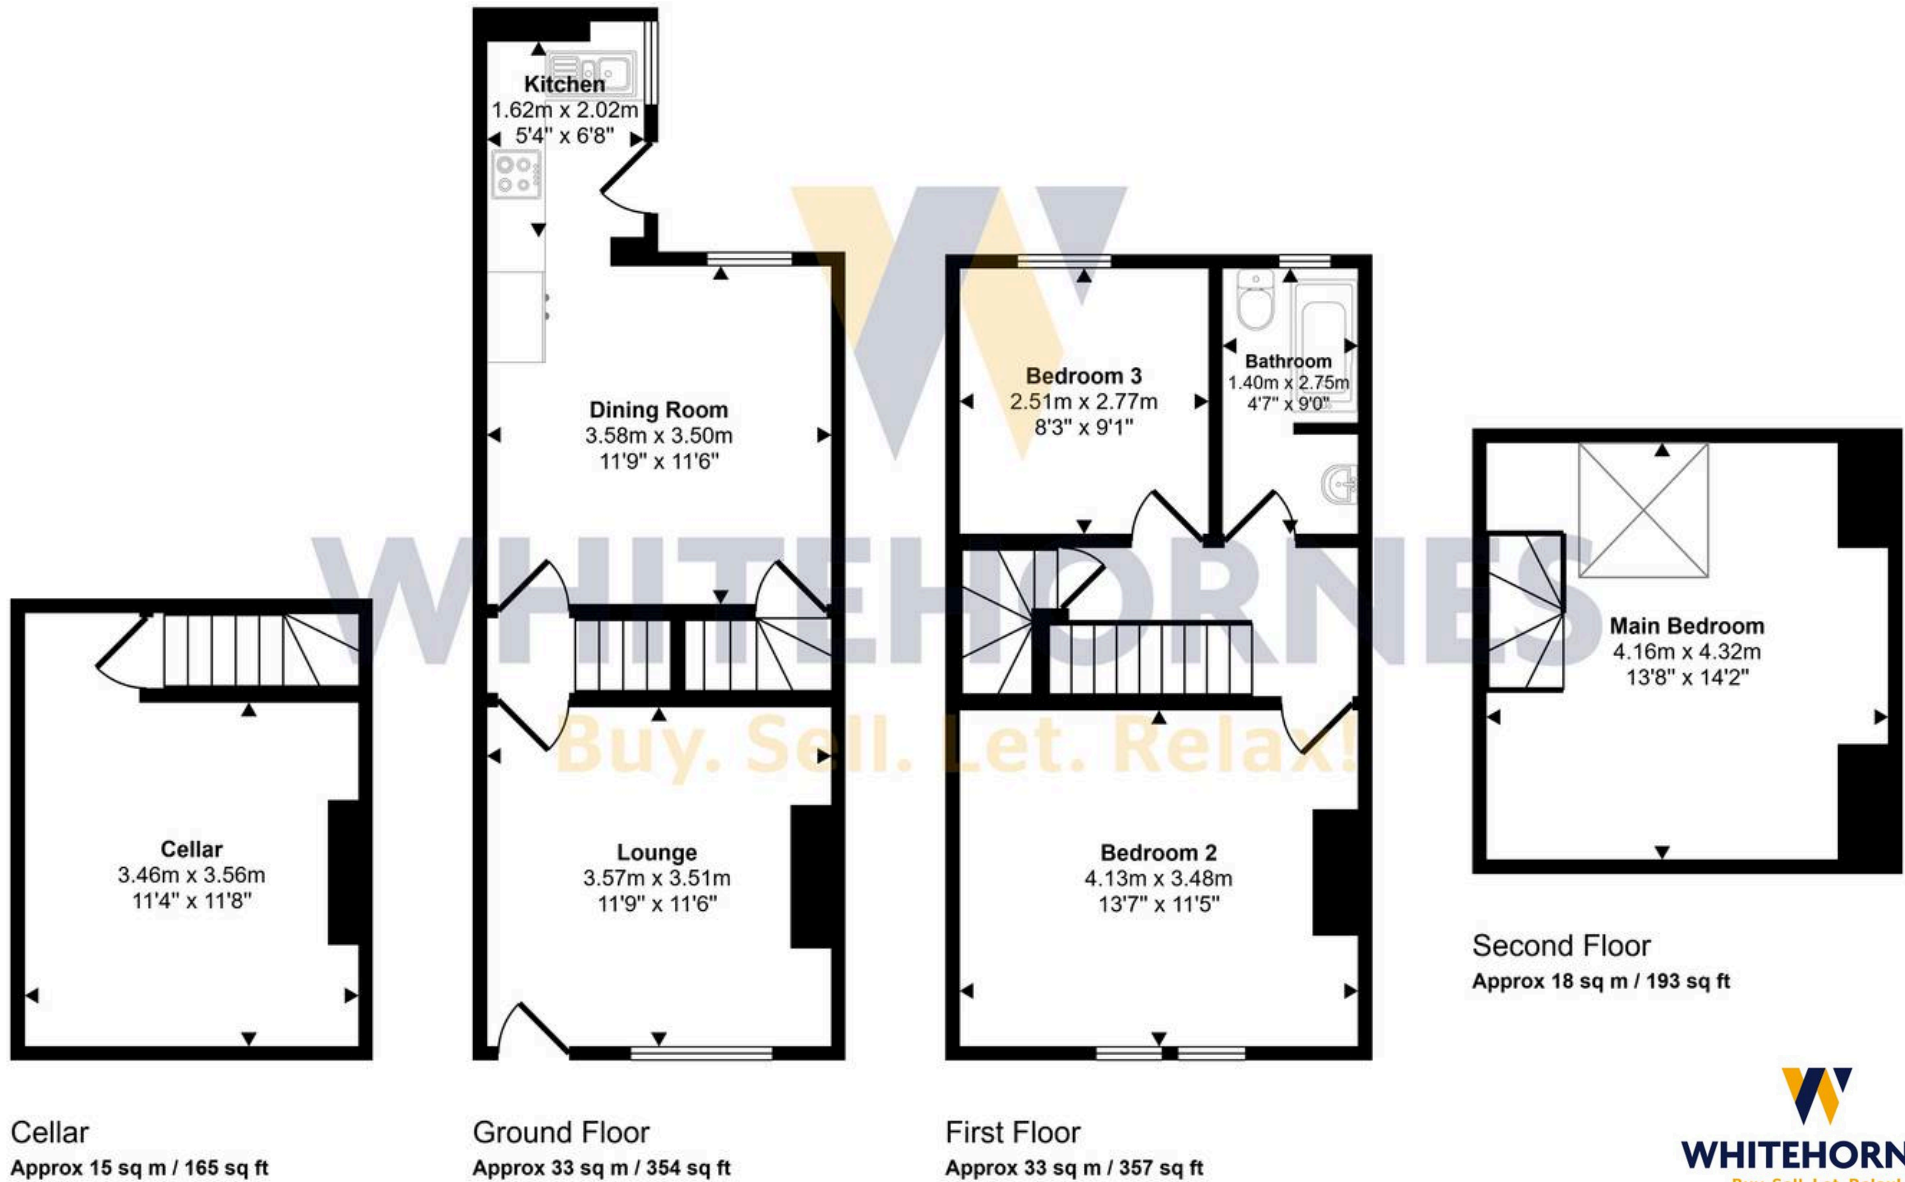

This floorplan is only for illustrative purposes and is not to scale. Measurements of rooms, doors, windows, and any items are approximate and no responsibility is taken for any error, omission or mis-statement. Icons of items such as bathroom suites are representations only and may not look like the real items. Made with Made Snappy 360.